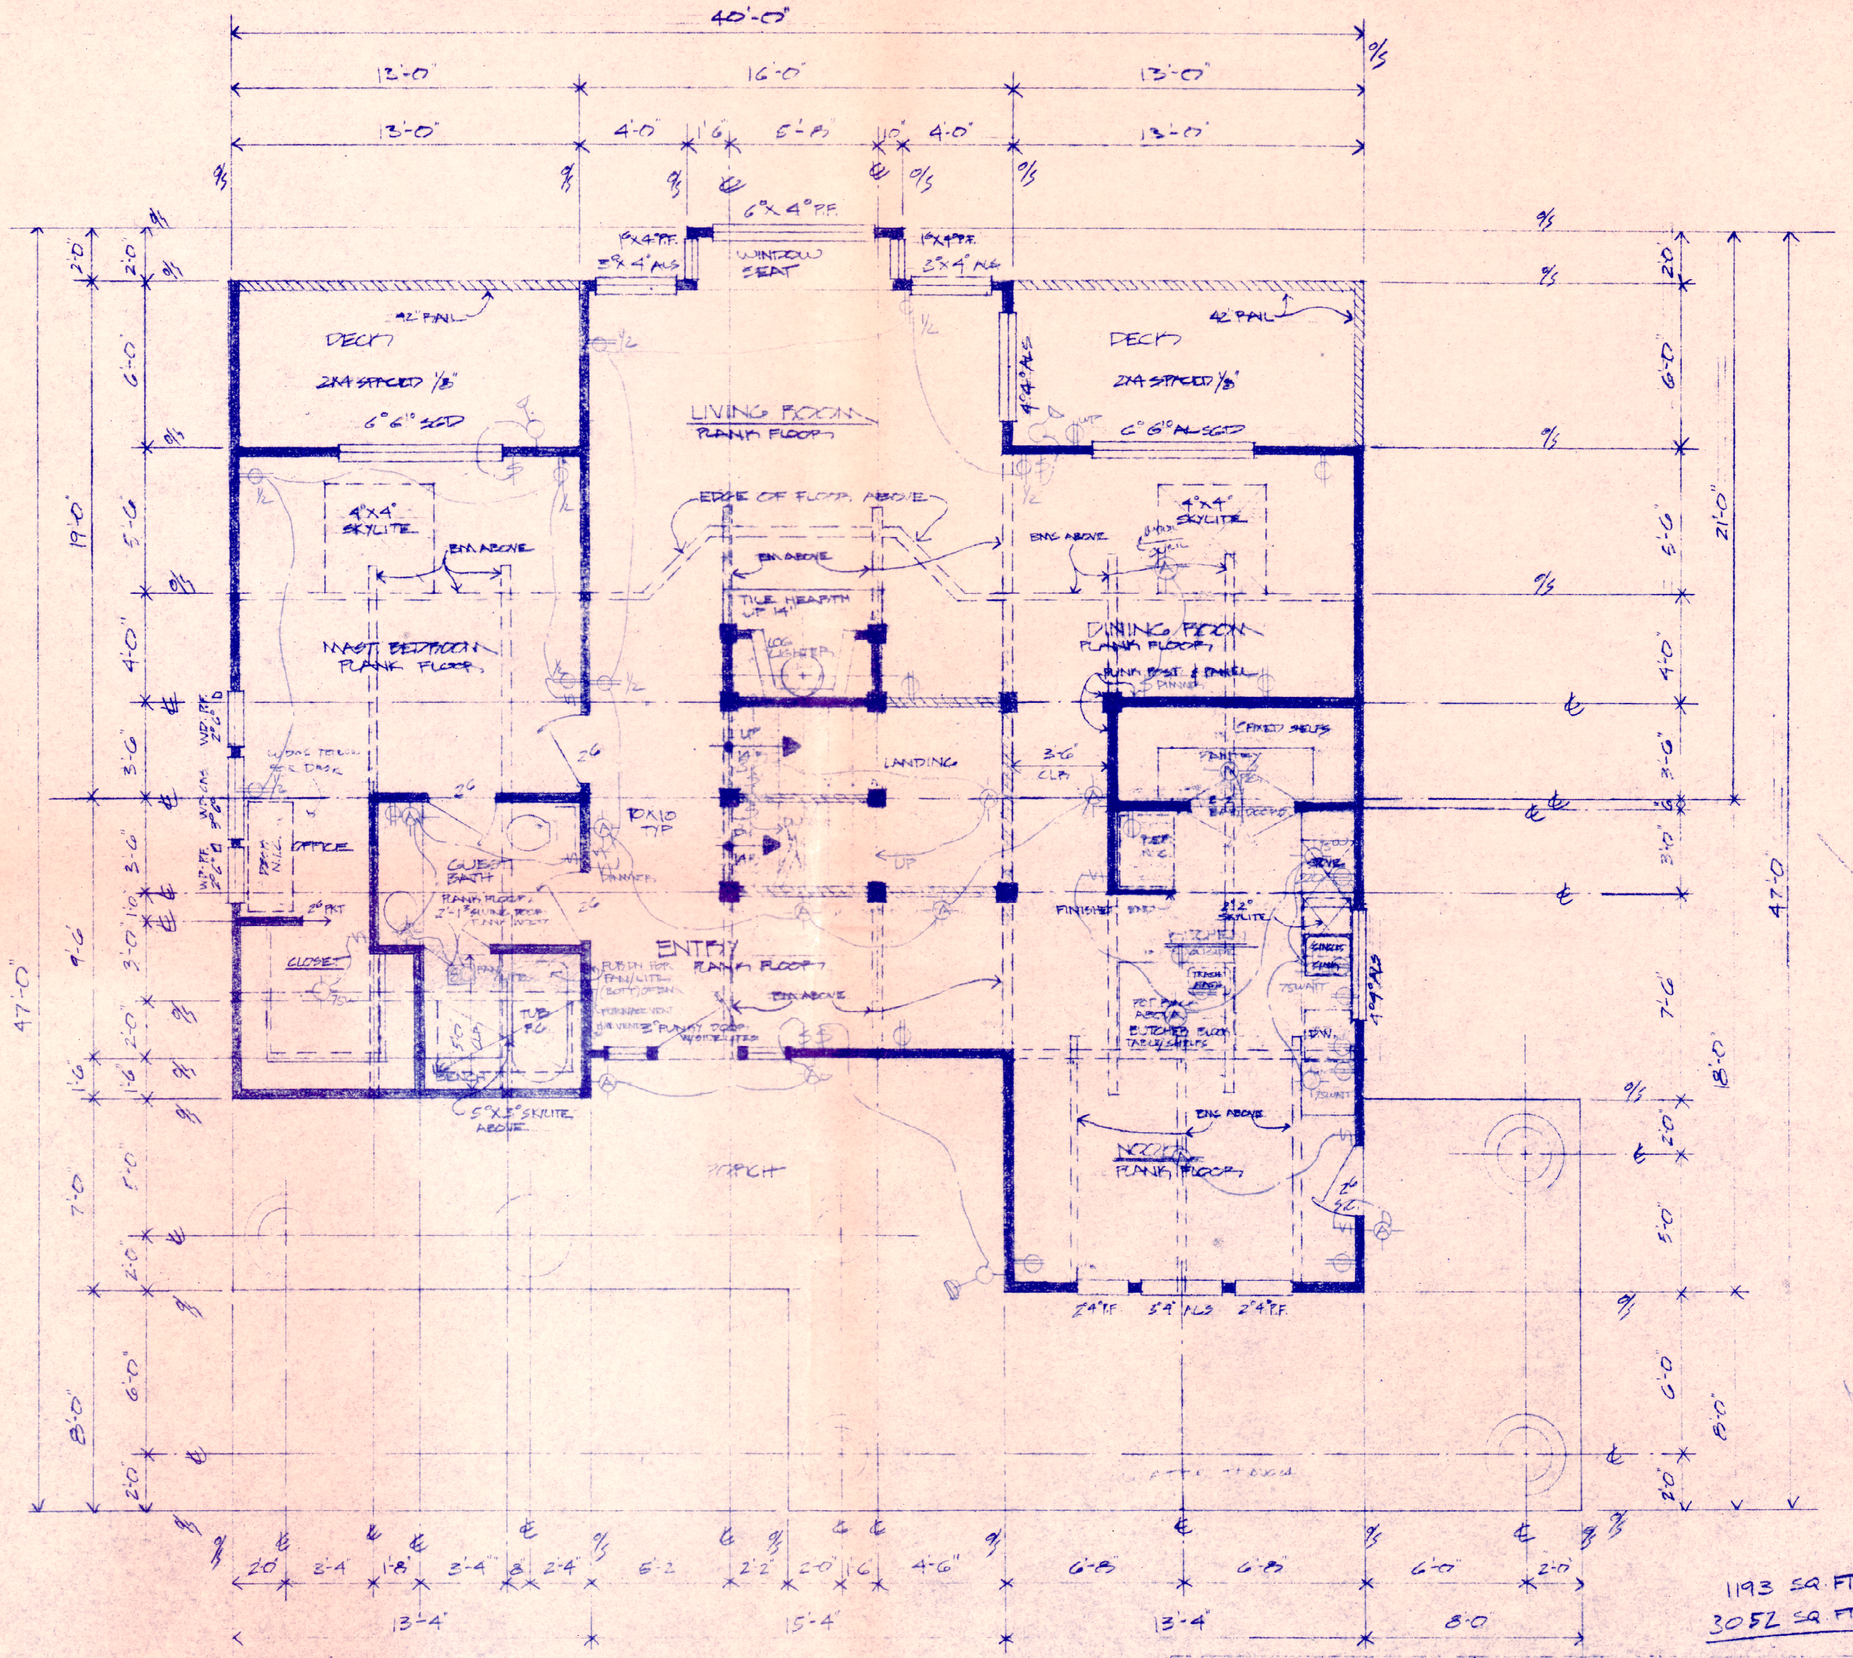

1193 SQ. FT. MAIN FL.
3052 SQ. FT. TOTAL

7/20/72

geo. reynolds SPACE TIME CONSTRUCTION

PLAN: MAIN FLOOR PLAN @ 1/4"=1'-0"
ELECTRICAL & MECHANICAL
DRAWN:
APPROVED:
DATE:
JOB NO.:
SHEET NO.:
HENRY & SUE NIELSEN RESIDENCE